

Date: Tuesday, 5/23/2006 11:36:42 AM
 User: Kim Johnston

Process Sheet

Customer : CU-DAR001 Dart Helicopters Services	Drawing Name : CABLE GUARD
Job Number : 27227	
Estimate Number : 12410	
P.O. Number : N/A	Part Number : D34993
This Issue : 5/23/2006 S.O. No. : N/A	Drawing Number : D3499 REV A
Prsht Rev. : NC	Project Number : N/A
First Issue : N/A Type : MACHINED PARTS	Drawing Revision : A
Previous Run : 27210	Material : N/A
Written By : SEE COMMENT BELOW	Due Date : 5/30/2006
Checked & Approved By : [Signature]	Qty: 5 Um: Each
Comment : Est Rev:A New Issue 06-05-05 JLM	

Additional Product

Job Number:



Seq. #:	Machine Or Operation:	Description :
----------------	------------------------------	----------------------

1.0	MUHMWB625	UHMW .625 Black Tivar 1000
-----	-----------	----------------------------



Comment: Qty.: 1.1351 sf(s)/Unit Total : 4.5402 sf(s)

UHMW .625 Black Tivar 1000

Batch: M101046

[Signature] 06 05 31

2.0	WATER JET	FLOW WATER JET
-----	-----------	----------------



Comment: FLOW WATER JET

1-Cut as per Dwg D3499

Dwg Rev: A

Prog Rev: A

2-Deburr if necessary

[Signature] 06 05 31 (5)

3.0	QC2	INSPECT PARTS AS THEY COME OFF MACHINE
-----	-----	--



Comment: INSPECT PARTS AS THEY COME OFF MACHINE

[Signature] 06 05 31 (5)

4.0	HAAS1	HAAS CNC VERTICAL MACHINING #1
-----	-------	--------------------------------



Comment:

HAAS CNC VERTICAL MACHINING #1

1- Mill as per Folio FA636 Rev: AA & Dwg D3499 Rev: A

2-Deburr per dwg D3499

[Signature] 06/06/01 5

W/O:		WORK ORDER CHANGES					
DATE	STEP	PROCEDURE CHANGE	By	Date	Qty	Approval Mfg / Design Mgr	Approval QC Inspector

NCR:		WORK ORDER NON-CONFORMANCE (NCR)						
DATE	STEP	Description of NC Section A	Corrective Action Section B			Verification Section C	Approval Design Mgr	Approval QC Inspector
			Initial Design Mgr	Action Description Design Mgr	Sign & Date			

Part No: _____ PAR #: _____ Fault Category: _____ NCR: Yes ☐ No ☒ DQA: ☒ Date: 06/06/08

NOTE: Date & initial all entries

QA: N/C Closed: _____ Date: _____

Date: Tuesday, 5/23/2006 11:36:42 AM
User: Kim Johnston

Process Sheet

Customer: CU-DAR001 Dart Helicopters Services

Drawing Name: CABLE GUARD

Job Number: 27227

Part Number: D34993

Job Number:



Seq. #:

Machine Or Operation:

Description :

5.0

QC2

INSPECT PARTS AS THEY COME OFF MACHINE



Comment: INSPECT PARTS AS THEY COME OFF MACHINE

gm 06/06/01

5

6.0

QC8

SECOND CHECK



Comment: SECOND CHECK

En 06/06/06

x5

7.0

PACKAGING 1

PACKAGING RESOURCE #1



Comment: PACKAGING RESOURCE #1

Identify and Stock

Location: *5176*

48 06/06/07 5

8.0

DC

DOCUMENT CONTROL



Comment: DOCUMENT CONTROL

Inspection Level 21

5
06/06/08

Job Completion



W 06/06/08

W/O:		WORK ORDER CHANGES					
DATE	STEP	PROCEDURE CHANGE	By	Date	Qty	Approval Mfg / Design Mgr	Approval QC Inspector

NCR:		WORK ORDER NON-CONFORMANCE (NCR)						
DATE	STEP	Description of NC Section A	Corrective Action Section B			Verification Section C	Approval Design Mgr	Approval QC Inspector
			Initial Design Mgr	Action Description Design Mgr	Sign & Date			


Part No: _____ PAR #: _____ Fault Category: _____ NCR: Yes No DQA: _____ Date: _____

NOTE: Date & initial all entries


QA: N/C Closed: _____ Date: _____



DESIGN <i>[Signature]</i>	DRAWN BY <i>[Signature]</i>	DART AEROSPACE USA, INC. PORT HADLOCK, WA	
CHECKED <i>[Signature]</i>	APPROVED <i>[Signature]</i>	DRAWING NO. D3499	REV. A SHEET 1 OF 4
DATE 06.04.11		TITLE CABLE GUARD	SCALE 1:4
A	06.04.11	NEW ISSUE	

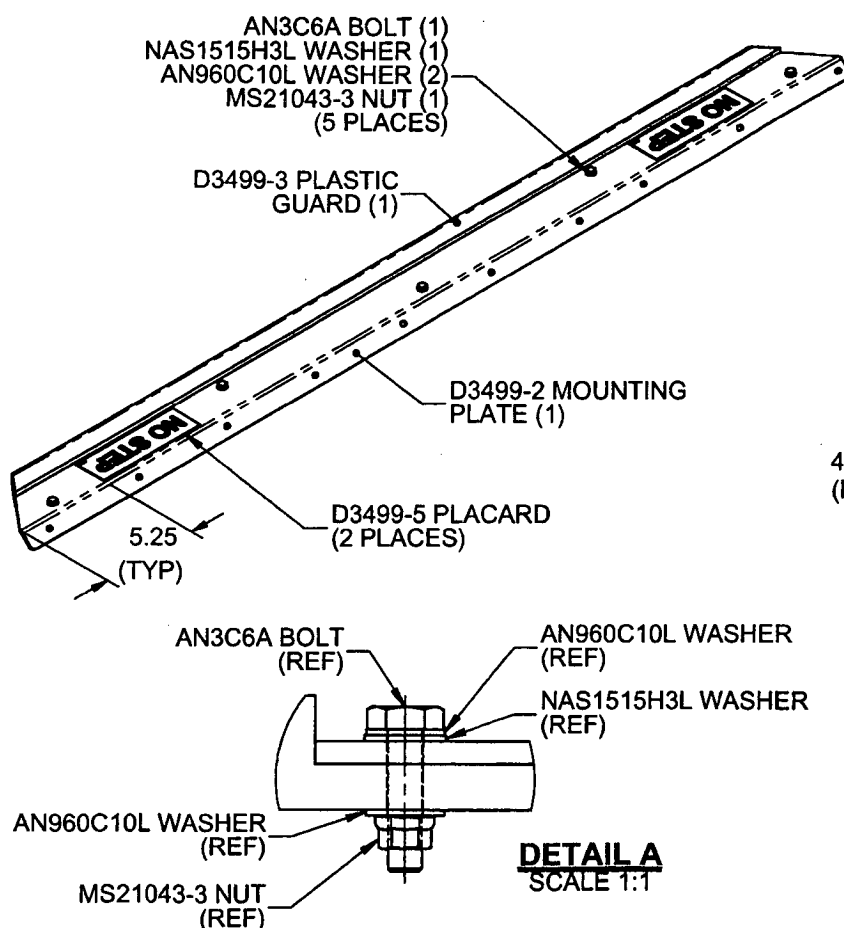


RELEASED
06.05.03 *[Signature]*

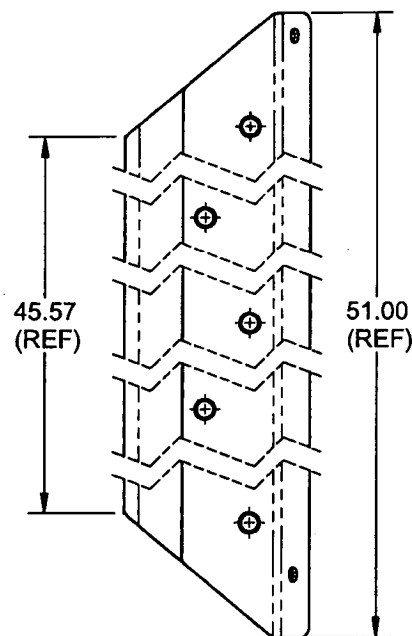

D3499-042 CABLE GUARD ASSEMBLY

QTY -042	P/N	DESCRIPTION
X	D3499-042	CABLE GUARD ASSEMBLY
1	D3499-2	MOUNTING PLATE
1	D3499-3	PLASTIC GUARD
2	D3499-5	PLACARD
5	AN3C6A	BOLT
10	AN960C10L	WASHER
5	MS21043-3	NUT
5	NAS1515H3L	WASHER

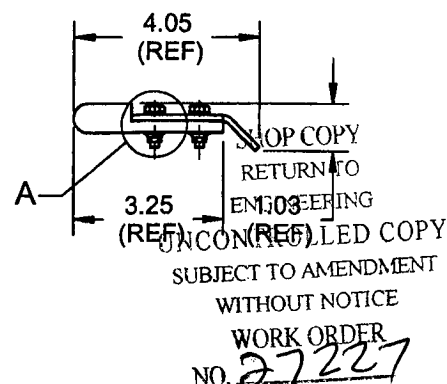

NOTES:

- 1) TOLERANCES ARE PER DART QSI 018 UNLESS OTHERWISE NOTED
- 2) ALL DIMENSIONS ARE IN INCHES
- 3) BREAK ALL SHARP EDGES 0.005 TO 0.010

COPYRIGHT © 2006 BY DART AEROSPACE USA, LTD.

THIS DOCUMENT IS PRIVATE AND CONFIDENTIAL AND IS SUPPLIED ON THE EXPRESS CONDITION THAT IT IS NOT TO BE USED FOR ANY PURPOSE OR COPIED OR COMMUNICATED TO ANY OTHER PERSON WITHOUT WRITTEN PERMISSION FROM DART AEROSPACE LTD.

W/O:		WORK ORDER CHANGES					
DATE	STEP	PROCEDURE CHANGE	By	Date	Qty	Approval Mfg / Design Mgr	Approval QC Inspector

NCR:		WORK ORDER NON-CONFORMANCE (NCR)						
DATE	STEP	Description of NC Section A	Corrective Action Section B			Verification Section C	Approval Design Mgr	Approval QC Inspector
			Initial Design Mgr	Action Description Design Mgr	Sign & Date			

Part No: _____ PAR #: _____ Fault Category: _____ NCR: Yes No DQA: _____ Date: _____



NOTE: Date & initial all entries

QA: N/C Closed: _____ Date: _____

DESIGN <i>[Signature]</i>	DRAWN BY <i>[Signature]</i>	DART AEROSPACE USA, INC. PORT HADLOCK, WA	
CHECKED <i>[Signature]</i>	APPROVED <i>[Signature]</i>	DRAWING NO. D3499	REV. A SHEET 2 OF 4
DATE 06.04.11		TITLE CABLE GUARD	SCALE 1:4

RELEASED


06-05-03

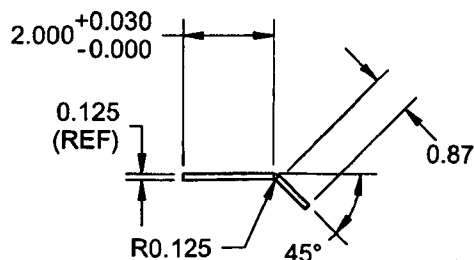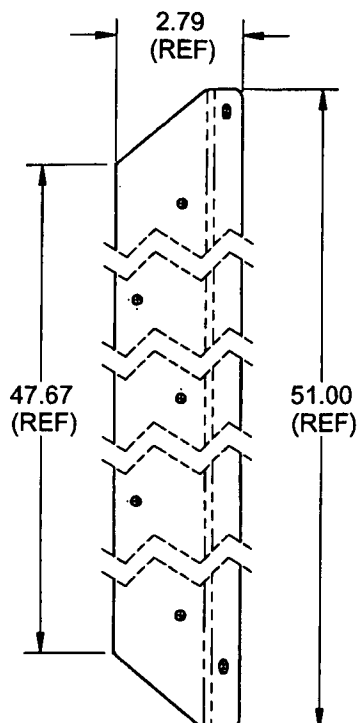

D3499-2 MOUNTING PLATE

NOTES:

- 1) MATERIAL: 6061-T6 ALUMINUM SHEET (0.125 THICK)
PER AMS-QQ-A-250/11 OR AMS 4025 OR AMS 4027
(REF. DART SPEC. M6061T6S.125)
- 2) FINISH: CHEMICAL CONVERSION COAT PER DART QSI 005. 4.1
POWDER COAT WHITE (REF. 4.3.5.2) PER DART QSI 005 4.3
- 3) TOLERANCES ARE PER DART QSI 018 UNLESS OTHERWISE NOTED
- 4) ALL DIMENSIONS ARE IN INCHES
- 5) BREAK ALL SHARP EDGES 0.005 TO 0.010

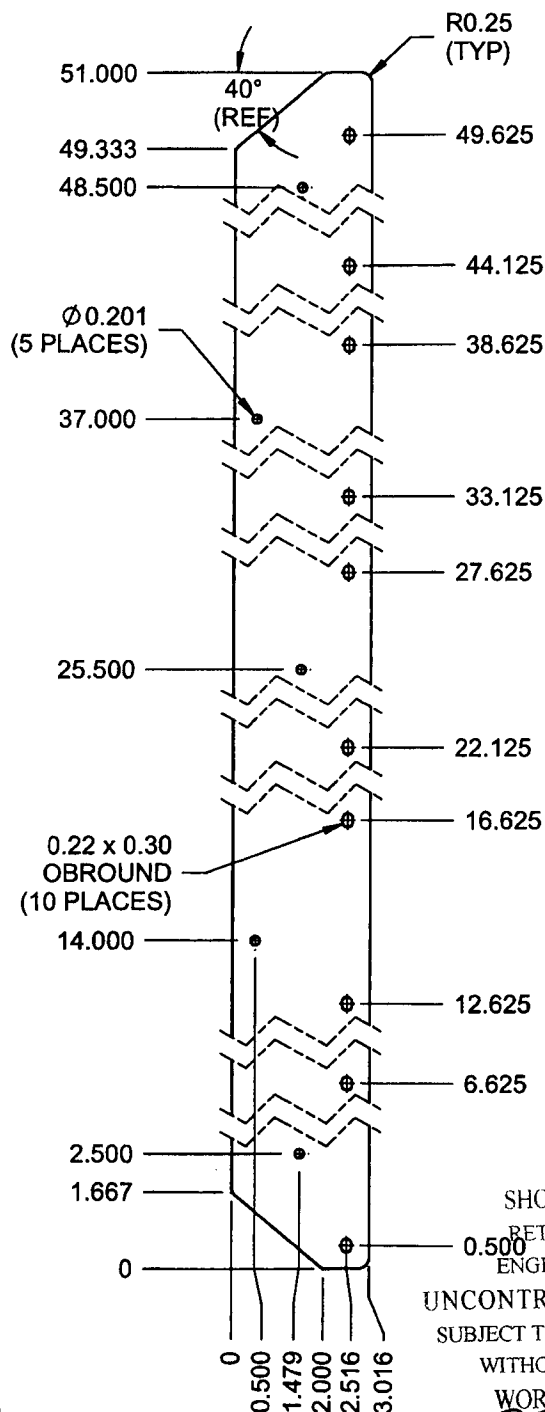

SHOP COPY
RETURN TO
ENGINEERING
UNCONTROLLED COPY
SUBJECT TO AMENDMENT
WITHOUT NOTICE
WORK ORDER
NO. 27227

D3499-2F MOUNTING PLATE FLAT PATTERN

COPYRIGHT © 2006 BY DART AEROSPACE USA, LTD.

THIS DOCUMENT IS PRIVATE AND CONFIDENTIAL AND IS SUPPLIED ON THE EXPRESS CONDITION THAT IT IS NOT TO BE USED FOR ANY PURPOSE OR COPIED OR COMMUNICATED TO ANY OTHER PERSON WITHOUT WRITTEN PERMISSION FROM DART AEROSPACE LTD.

W/O:		WORK ORDER CHANGES					
DATE	STEP	PROCEDURE CHANGE	By	Date	Qty	Approval Mfg / Design Mgr	Approval QC Inspector

NCR:		WORK ORDER NON-CONFORMANCE (NCR)						
DATE	STEP	Description of NC Section A	Corrective Action Section B			Verification Section C	Approval Design Mgr	Approval QC Inspector
			Initial Design Mgr	Action Description Design Mgr	Sign & Date			

Part No: _____ PAR #: _____ Fault Category: _____ NCR: Yes No DQA: _____ Date: _____




NOTE: Date & initial all entries

QA: N/C Closed: _____ Date: _____

DART

DESIGN <i>[Signature]</i>	DRAWN BY <i>[Signature]</i>	DART AEROSPACE USA, INC. PORT HADLOCK, WA	
CHECKED <i>[Signature]</i>	APPROVED <i>[Signature]</i>	DRAWING NO. D3499	REV. A SHEET 3 OF 4
DATE 06.04.11		TITLE CABLE GUARD	SCALE 1:4

RELEASED

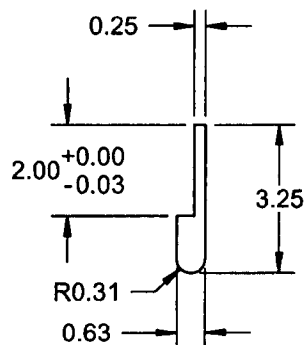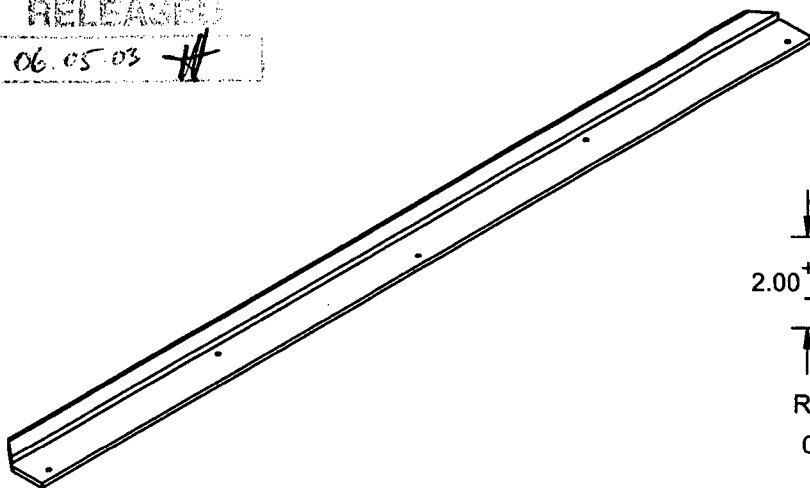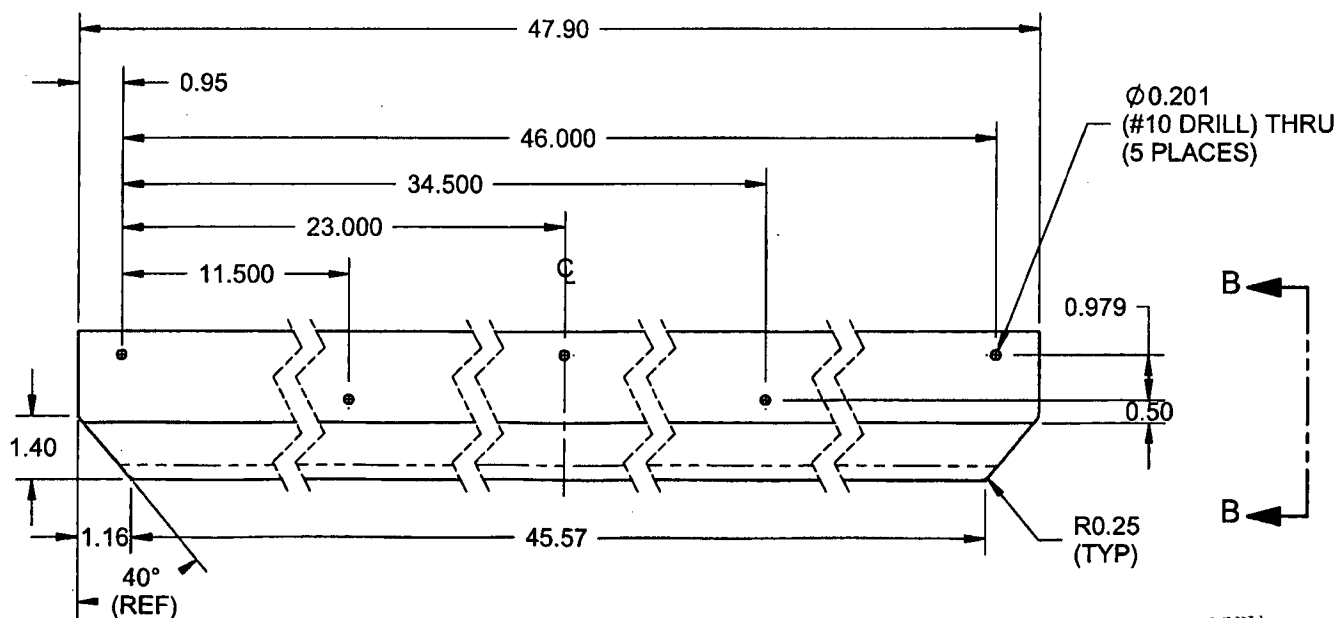06.05.03 *[Signature]***VIEW B-B****D3499-3 CABLE GUARD****NOTES:**

- 1) MATERIAL: UHMW BLACK TIVAR 1000 VIRGIN MATERIAL (MUHMWB)
- 2) PART IS SYMMETRICAL AT CENTER LINE
- 3) FINISH: NONE
- 4) TOLERANCES ARE PER DART QSI 018 UNLESS OTHERWISE NOTED
- 5) ALL DIMENSIONS ARE IN INCHES
- 6) BREAK ALL SHARP EDGES 0.005 TO 0.010

SHOP COPY
RETURN TO
ENGINEERING
UNCONTROLLED COPY
SUBJECT TO AMENDMENT
WITHOUT NOTICE
WORK ORDER
NO. *57227*

COPYRIGHT © 2006 BY DART AEROSPACE USA, LTD.

THIS DOCUMENT IS PRIVATE AND CONFIDENTIAL AND IS SUPPLIED ON THE EXPRESS CONDITION THAT IT IS NOT TO BE USED FOR ANY PURPOSE OR COPIED OR COMMUNICATED TO ANY OTHER PERSON WITHOUT WRITTEN PERMISSION FROM DART AEROSPACE LTD.

W/O:		WORK ORDER CHANGES					
DATE	STEP	PROCEDURE CHANGE	By	Date	Qty	Approval Mfg / Design Mgr	Approval QC Inspector

NCR:		WORK ORDER NON-CONFORMANCE (NCR)						
DATE	STEP	Description of NC Section A	Corrective Action Section B			Verification Section C	Approval Design Mgr	Approval QC Inspector
			Initial Design Mgr	Action Description Design Mgr	Sign & Date			

Part No: _____ PAR #: _____ Fault Category: _____ NCR: Yes No DQA: _____ Date: _____



NOTE: Date & initial all entries

QA: N/C Closed: _____ Date: _____



DESIGN <i>[Signature]</i>	DRAWN BY <i>[Signature]</i>	DART AEROSPACE USA, INC. PORT HADLOCK, WA	
CHECKED <i>[Signature]</i>	APPROVED <i>[Signature]</i>	DRAWING NO. D3499	REV. A SHEET 4 OF 4
DATE 06.04.11		TITLE CABLE GUARD	SCALE 1:1

RELEASED
06-05-03 *[Signature]*

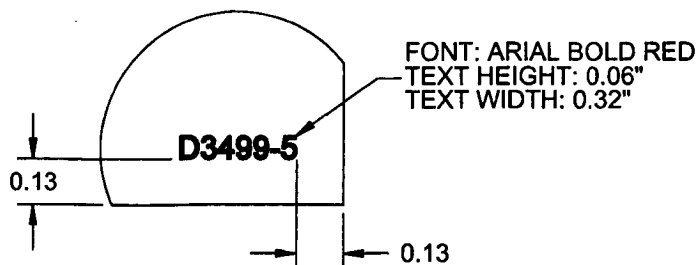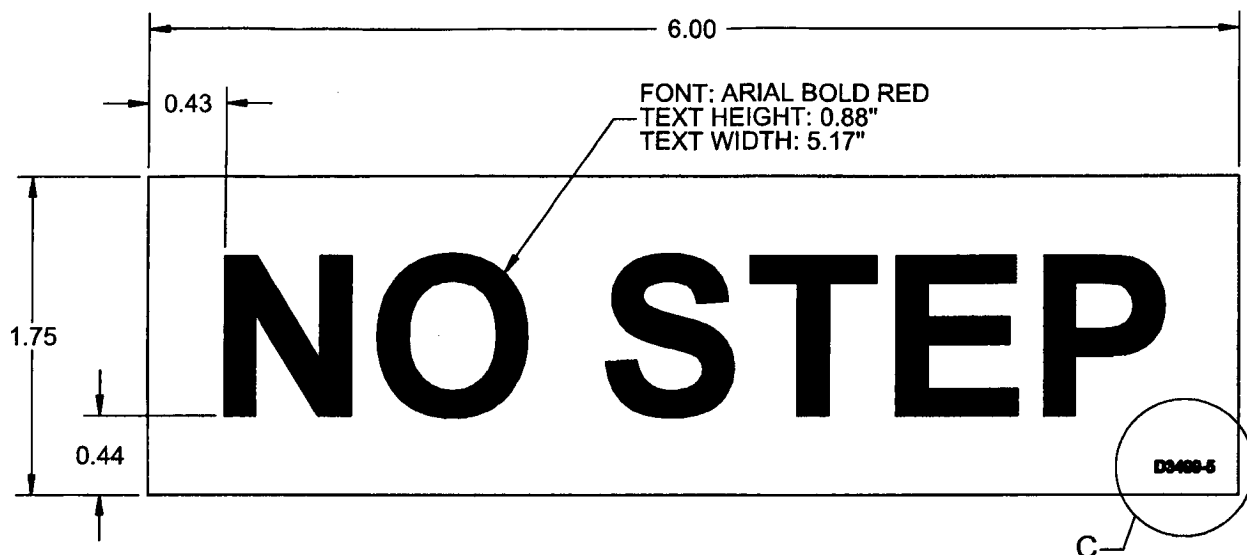

DETAIL C
SCALE 1:2

D3499-5 PLACARD

NOTES:

- 1) MATERIAL: RED LETTTERS ON WHITE ADHESIVE BACK VINYL
MANUFACTURED FROM 3M 7 MIL MASKING FILM #8522CP OR
AVERY IPM #2031. SIZE IS 6.00" LONG" x 1.75" WIDE
- 2) TOLERANCES ARE PER DART QSI 018 UNLESS OTHERWISE NOTED
- 3) ALL DIMENSIONS ARE IN INCHES
- 4) BREAK ALL SHARP EDGES 0.005 TO 0.010

SHOP COPY
RETURN TO
ENGINEERING

UNCONTROLLED COPY
SUBJECT TO AMENDMENT
WITHOUT NOTICE

WORK ORDER
NO. **27227**

COPYRIGHT © 2006 BY DART AEROSPACE USA, LTD.

THIS DOCUMENT IS PRIVATE AND CONFIDENTIAL AND IS SUPPLIED ON THE EXPRESS CONDITION THAT IT IS NOT TO BE USED FOR ANY PURPOSE OR COPIED OR COMMUNICATED TO ANY OTHER PERSON WITHOUT WRITTEN PERMISSION FROM DART AEROSPACE LTD.

W/O:		WORK ORDER CHANGES					
DATE	STEP	PROCEDURE CHANGE	By	Date	Qty	Approval Mfg / Design Mgr	Approval QC Inspector

NCR:		WORK ORDER NON-CONFORMANCE (NCR)						
DATE	STEP	Description of NC Section A	Corrective Action Section B			Verification Section C	Approval Design Mgr	Approval QC Inspector
			Initial Design Mgr	Action Description Design Mgr	Sign & Date			

Part No: _____ PAR #: _____ Fault Category: _____ NCR: Yes No DQA: _____ Date: _____

NOTE: Date & initial all entries

QA: N/C Closed: _____ Date: _____

